NOTE
CONTRACTOR TO CONFIRM
DIM PRIOR TO CONST.

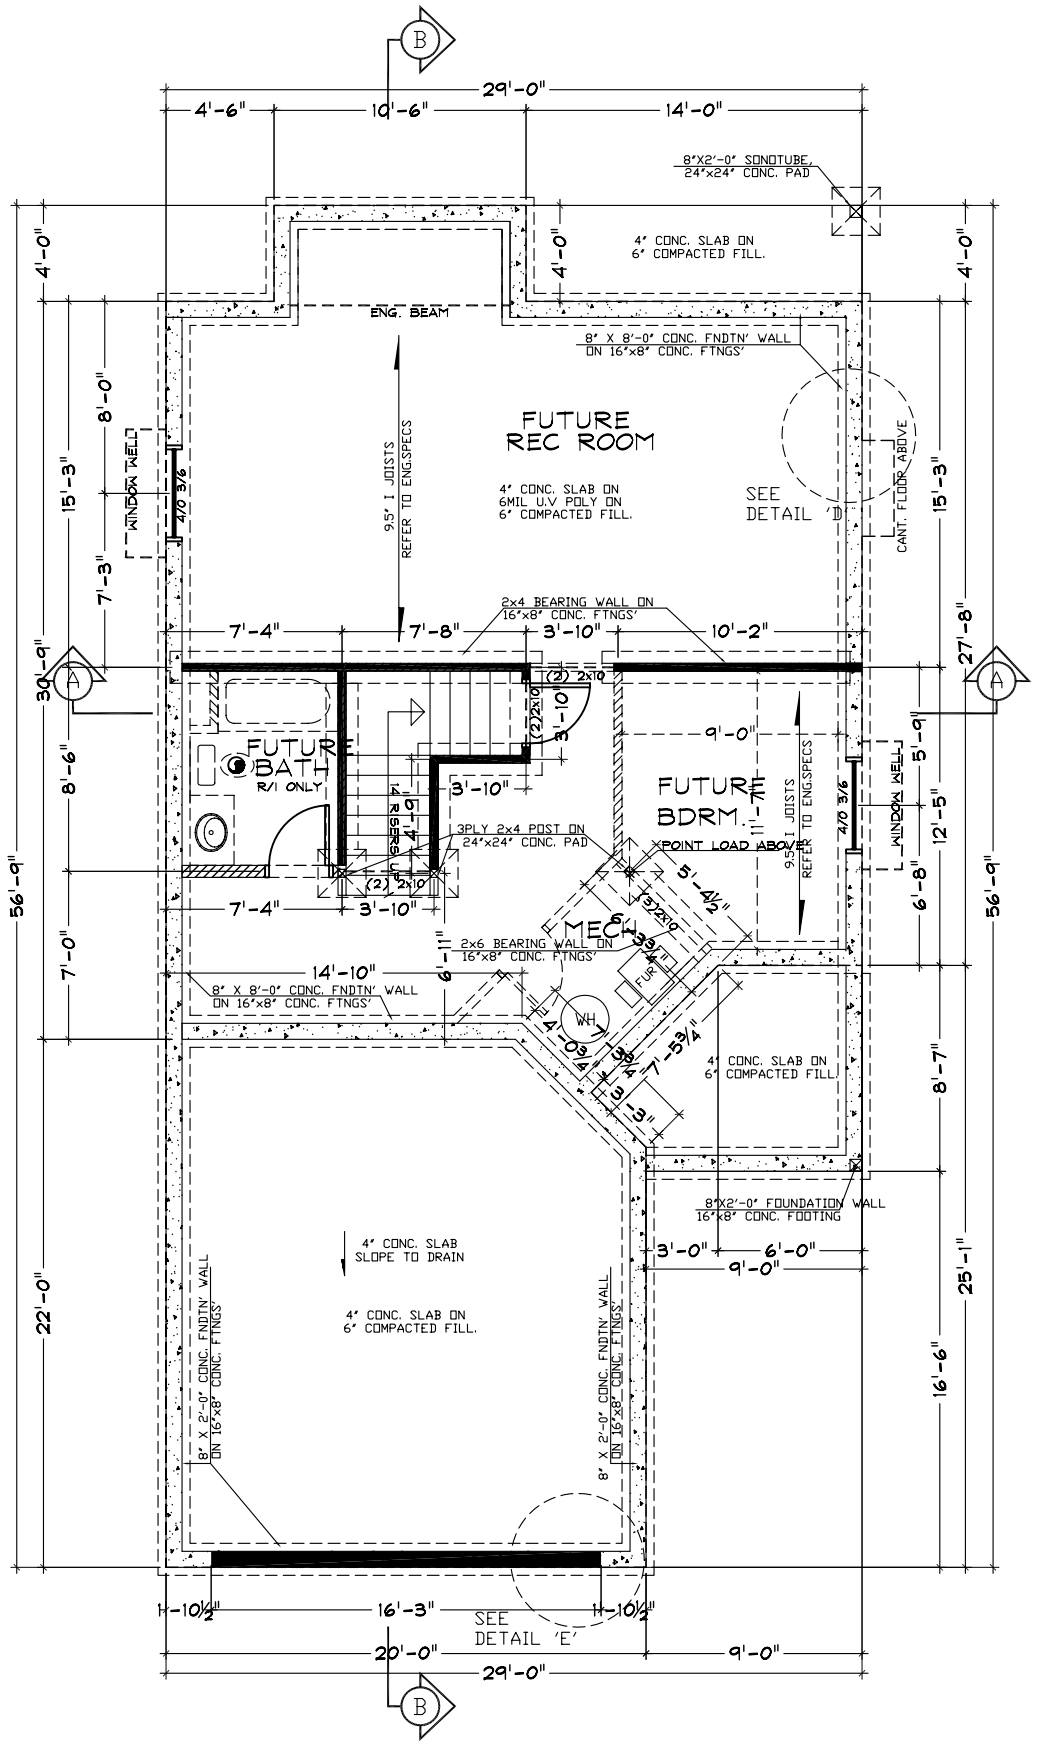

BASEMENT PLAN

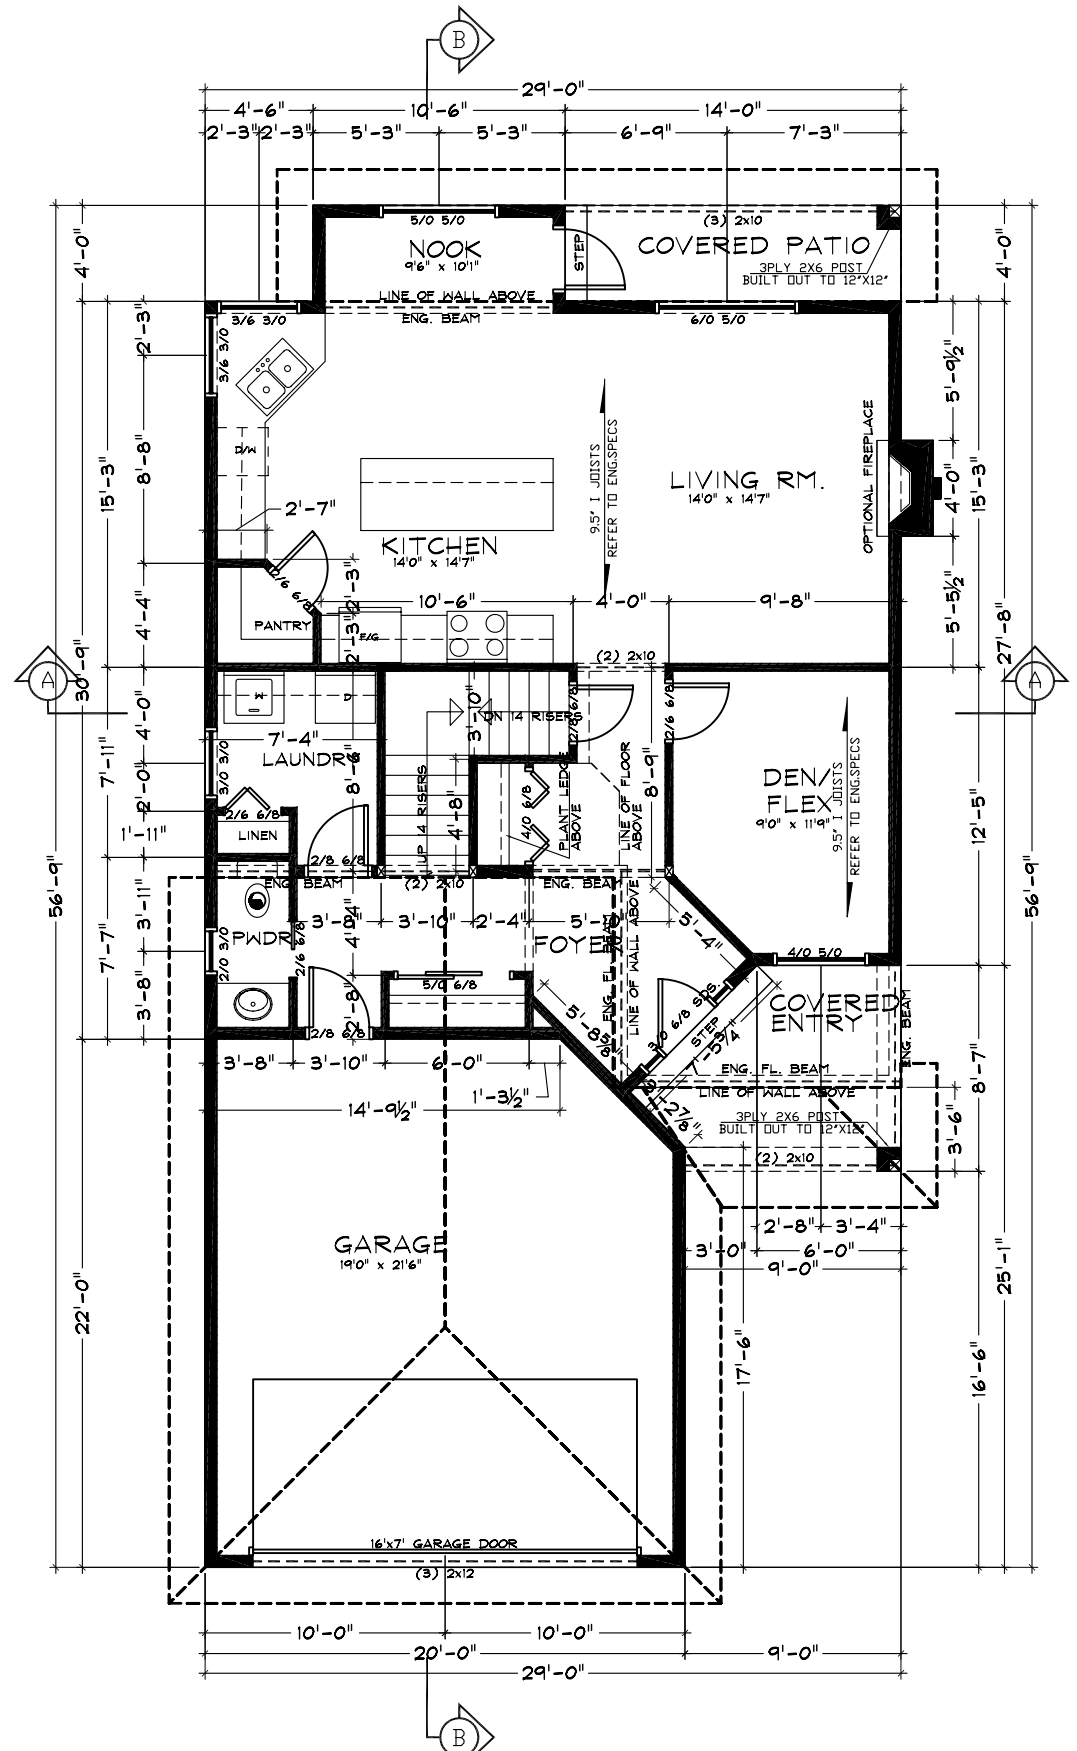

MAIN FLOOR

AREA: 917 SQ.FT.

EXHAUST FAN

SMOKE DETECTOR

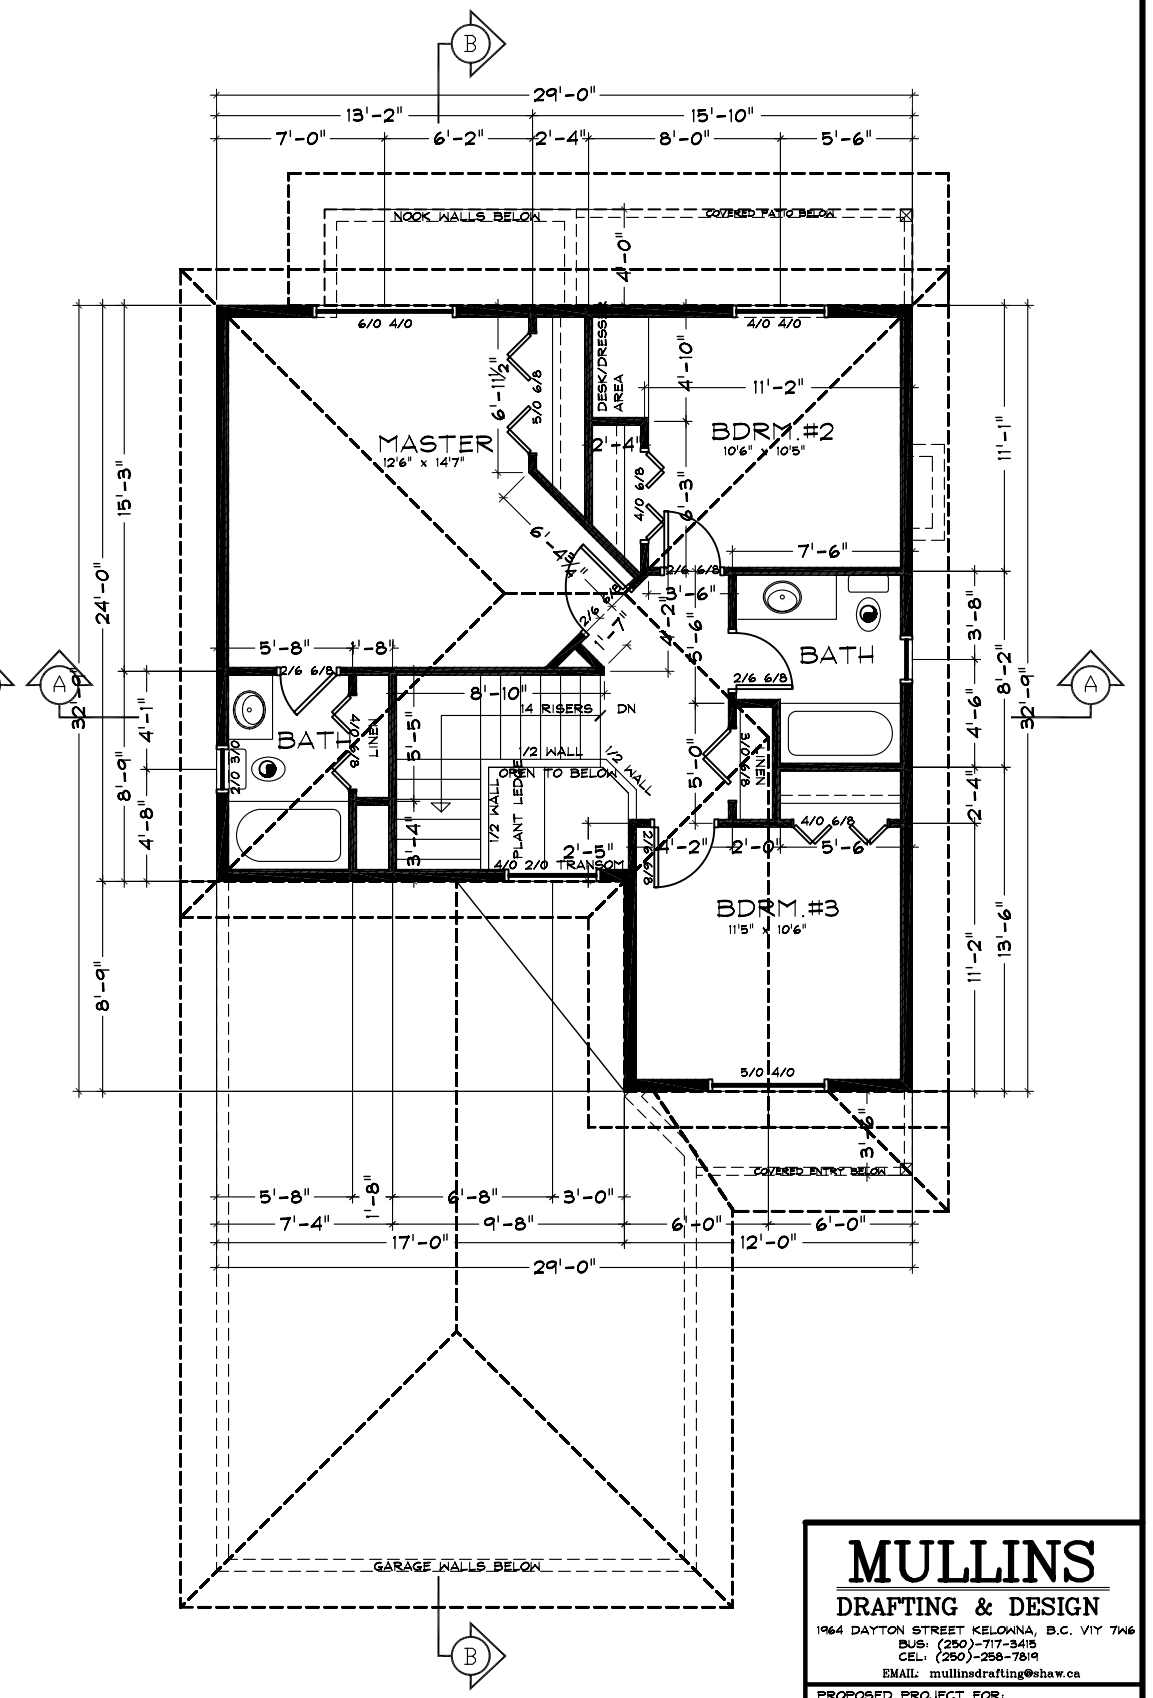

UPPER FLOOR

AREA: 722 SQ.FT.

MULLINS
DRAFTING & DESIGN
1964 DAYTON STREET KELOWNA, B.C. V1Y 7W6
BUS: (250)-717-3415
CEL: (250)-258-7819
EMAIL: mullinsdrafting@shaw.ca

PROPOSED PROJECT FOR:
SUNRISE ESTATES
"THE ELK"

DATE: MAY 25/2007

SCALE: 1/4"=1'

PAGES:
2 OF 3