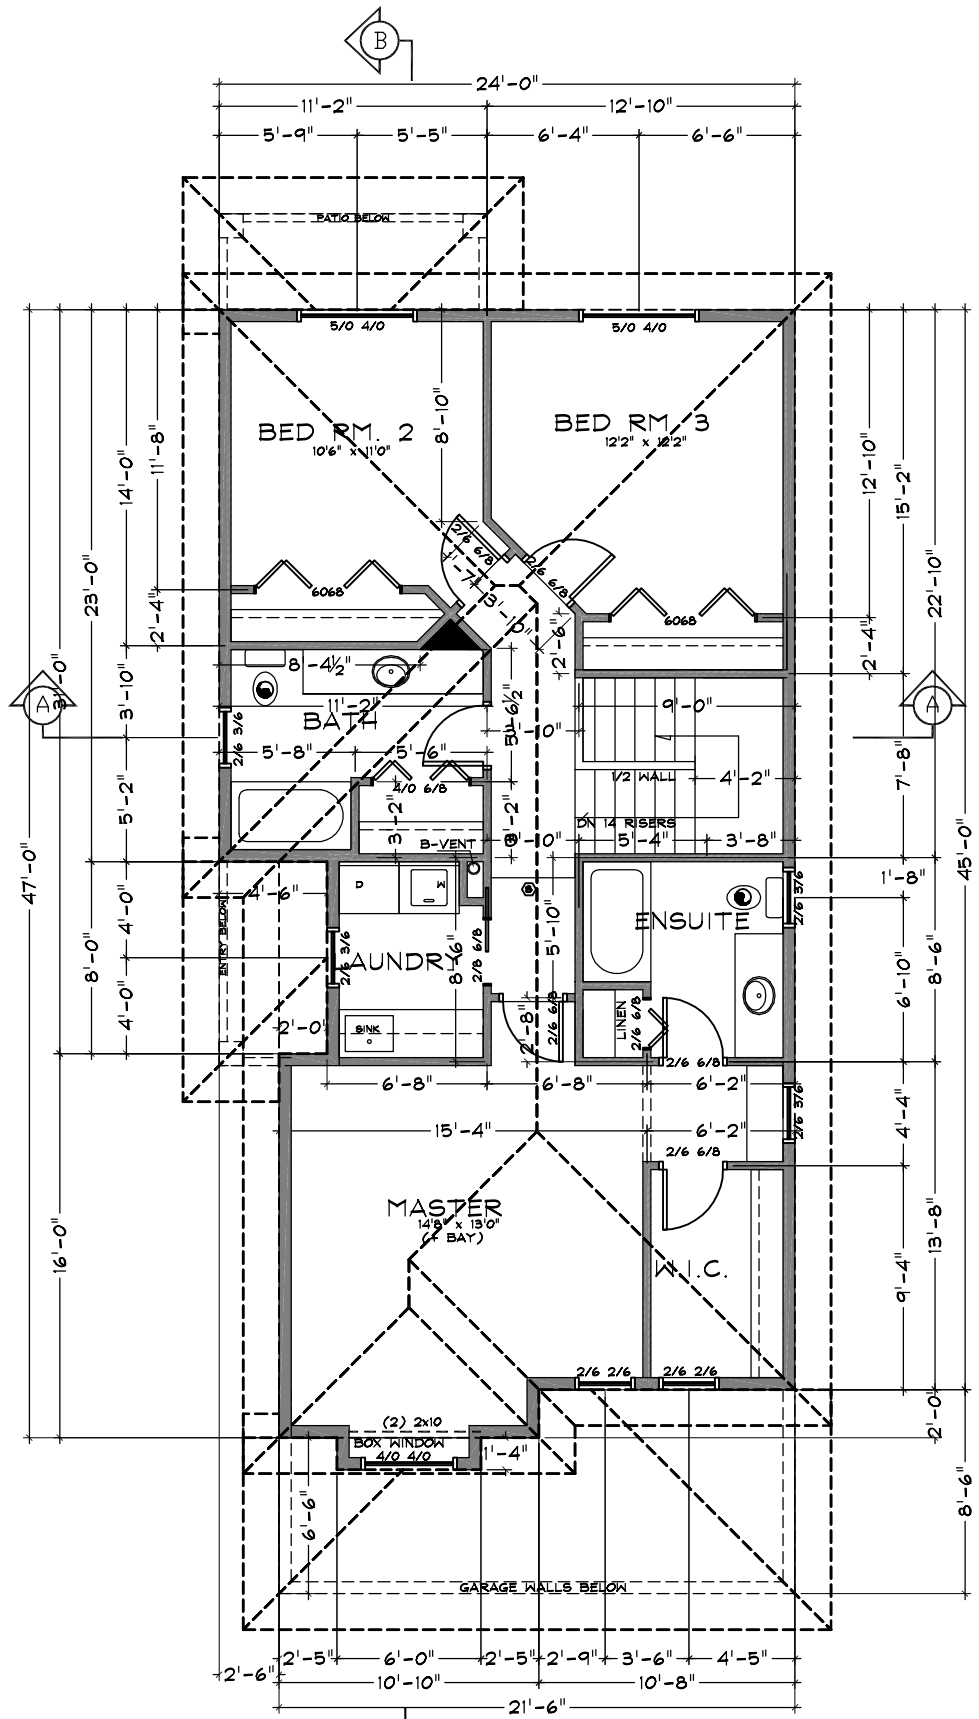

UPPER FLOOR

AREA: 963 SQ.FT.

EXHAUST FAN

SMOKE DETECTOR

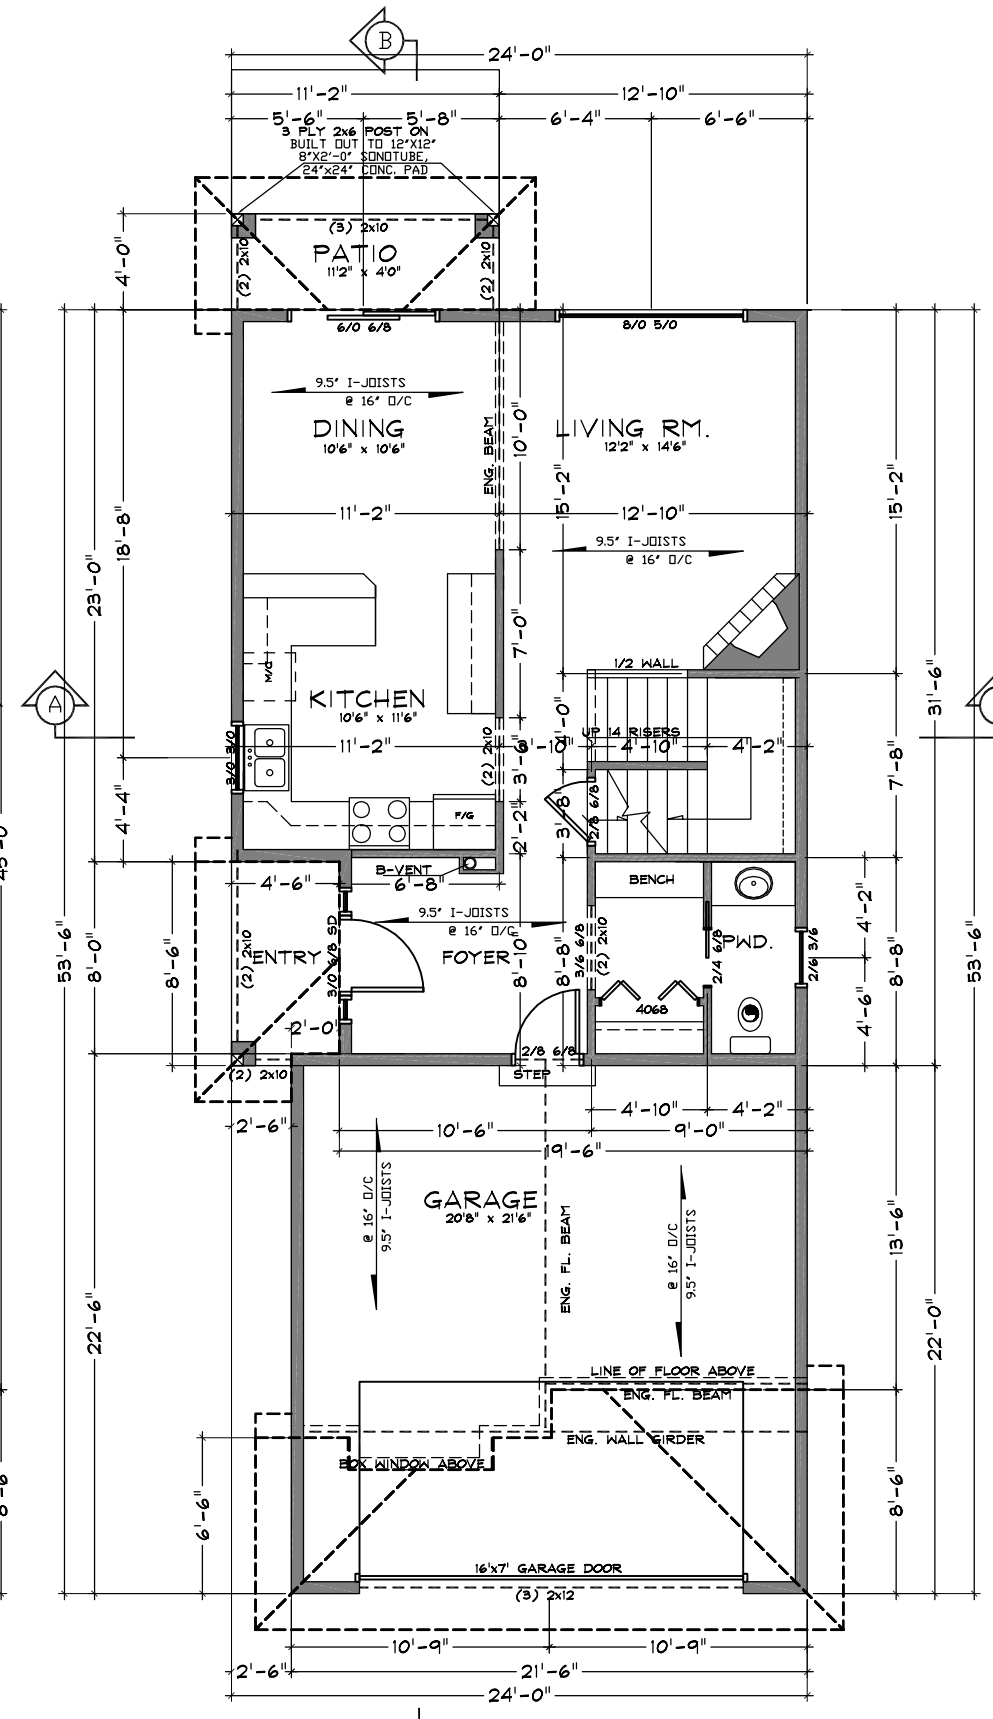

MAIN FLOOR

AREA: 717 SQ.FT.

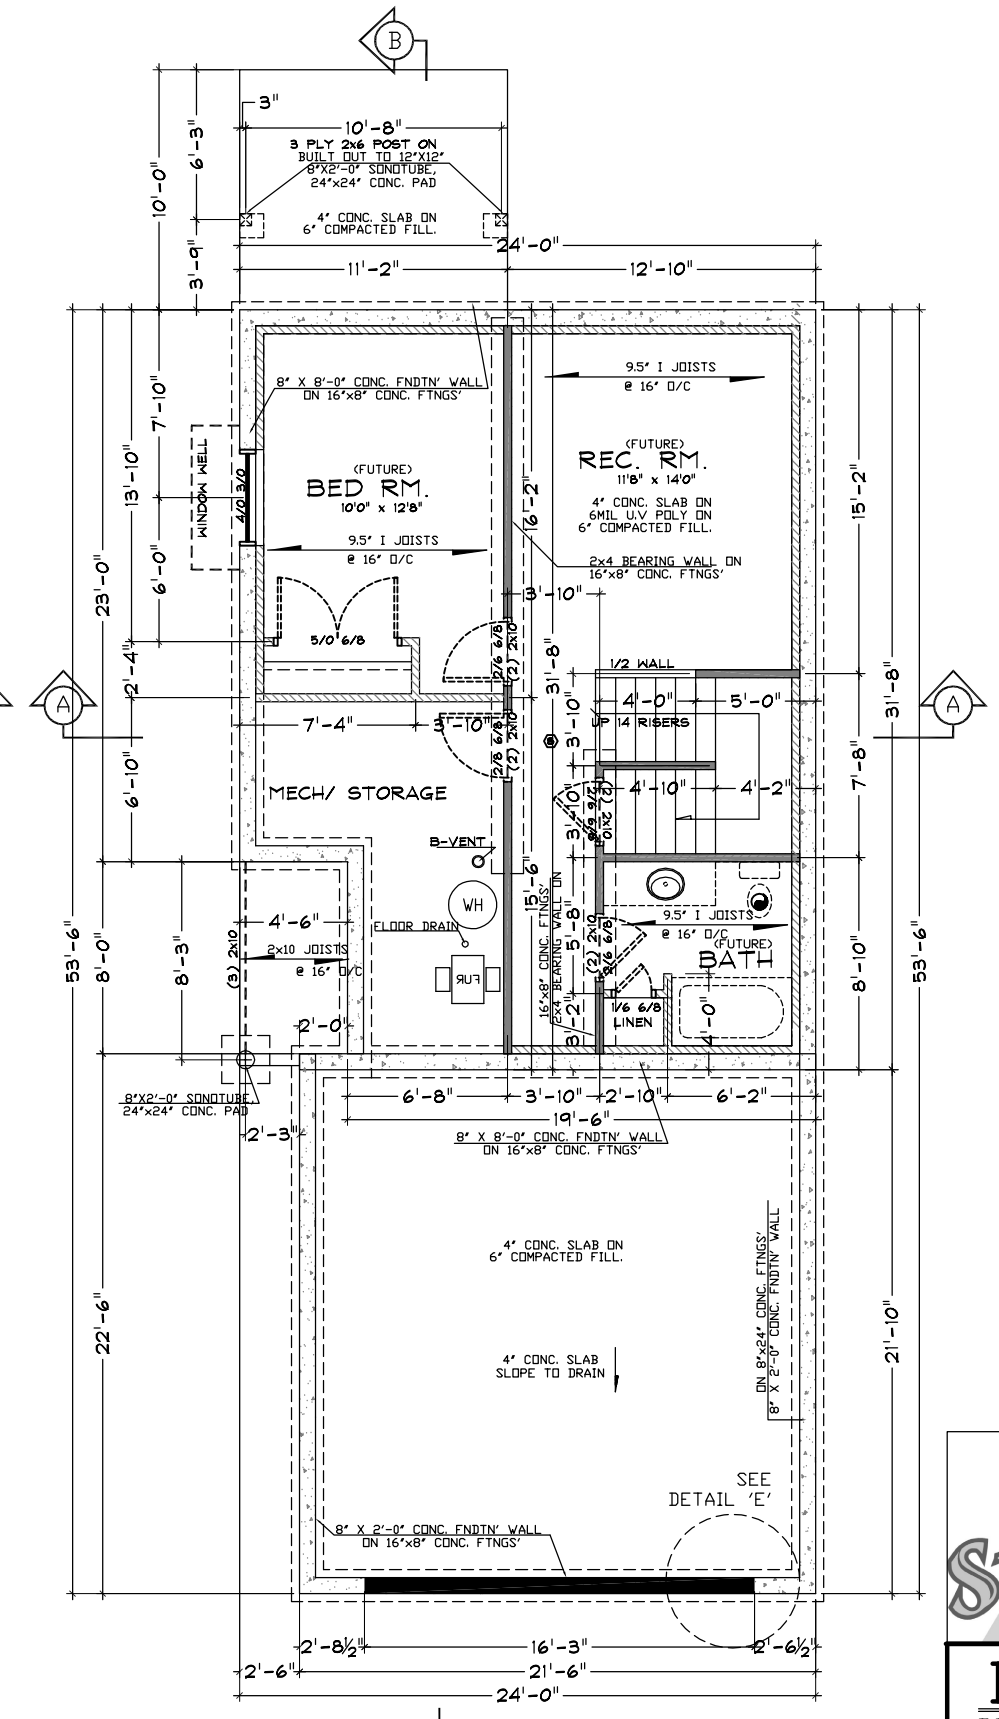

BASEMENT

AREA: 532 SQ.FT.

Sunrise Construction Ltd.

MULLINS

DRAFTING & DESIGN

1964 DAYTON STREET KELOWNA, B.C. V1Y 7W6

BUS: (250)-717-3415

CELL: (250)-258-7819

EMAIL: mullinsdrafting@shaw.ca

PROPOSED PROJECT FOR:

SUNRISE ESTATES

THE HIGHLAND

DATE: NOV 15/2007

SCALE: 1/4" = 1'0"

PAGES:

2 OF 3